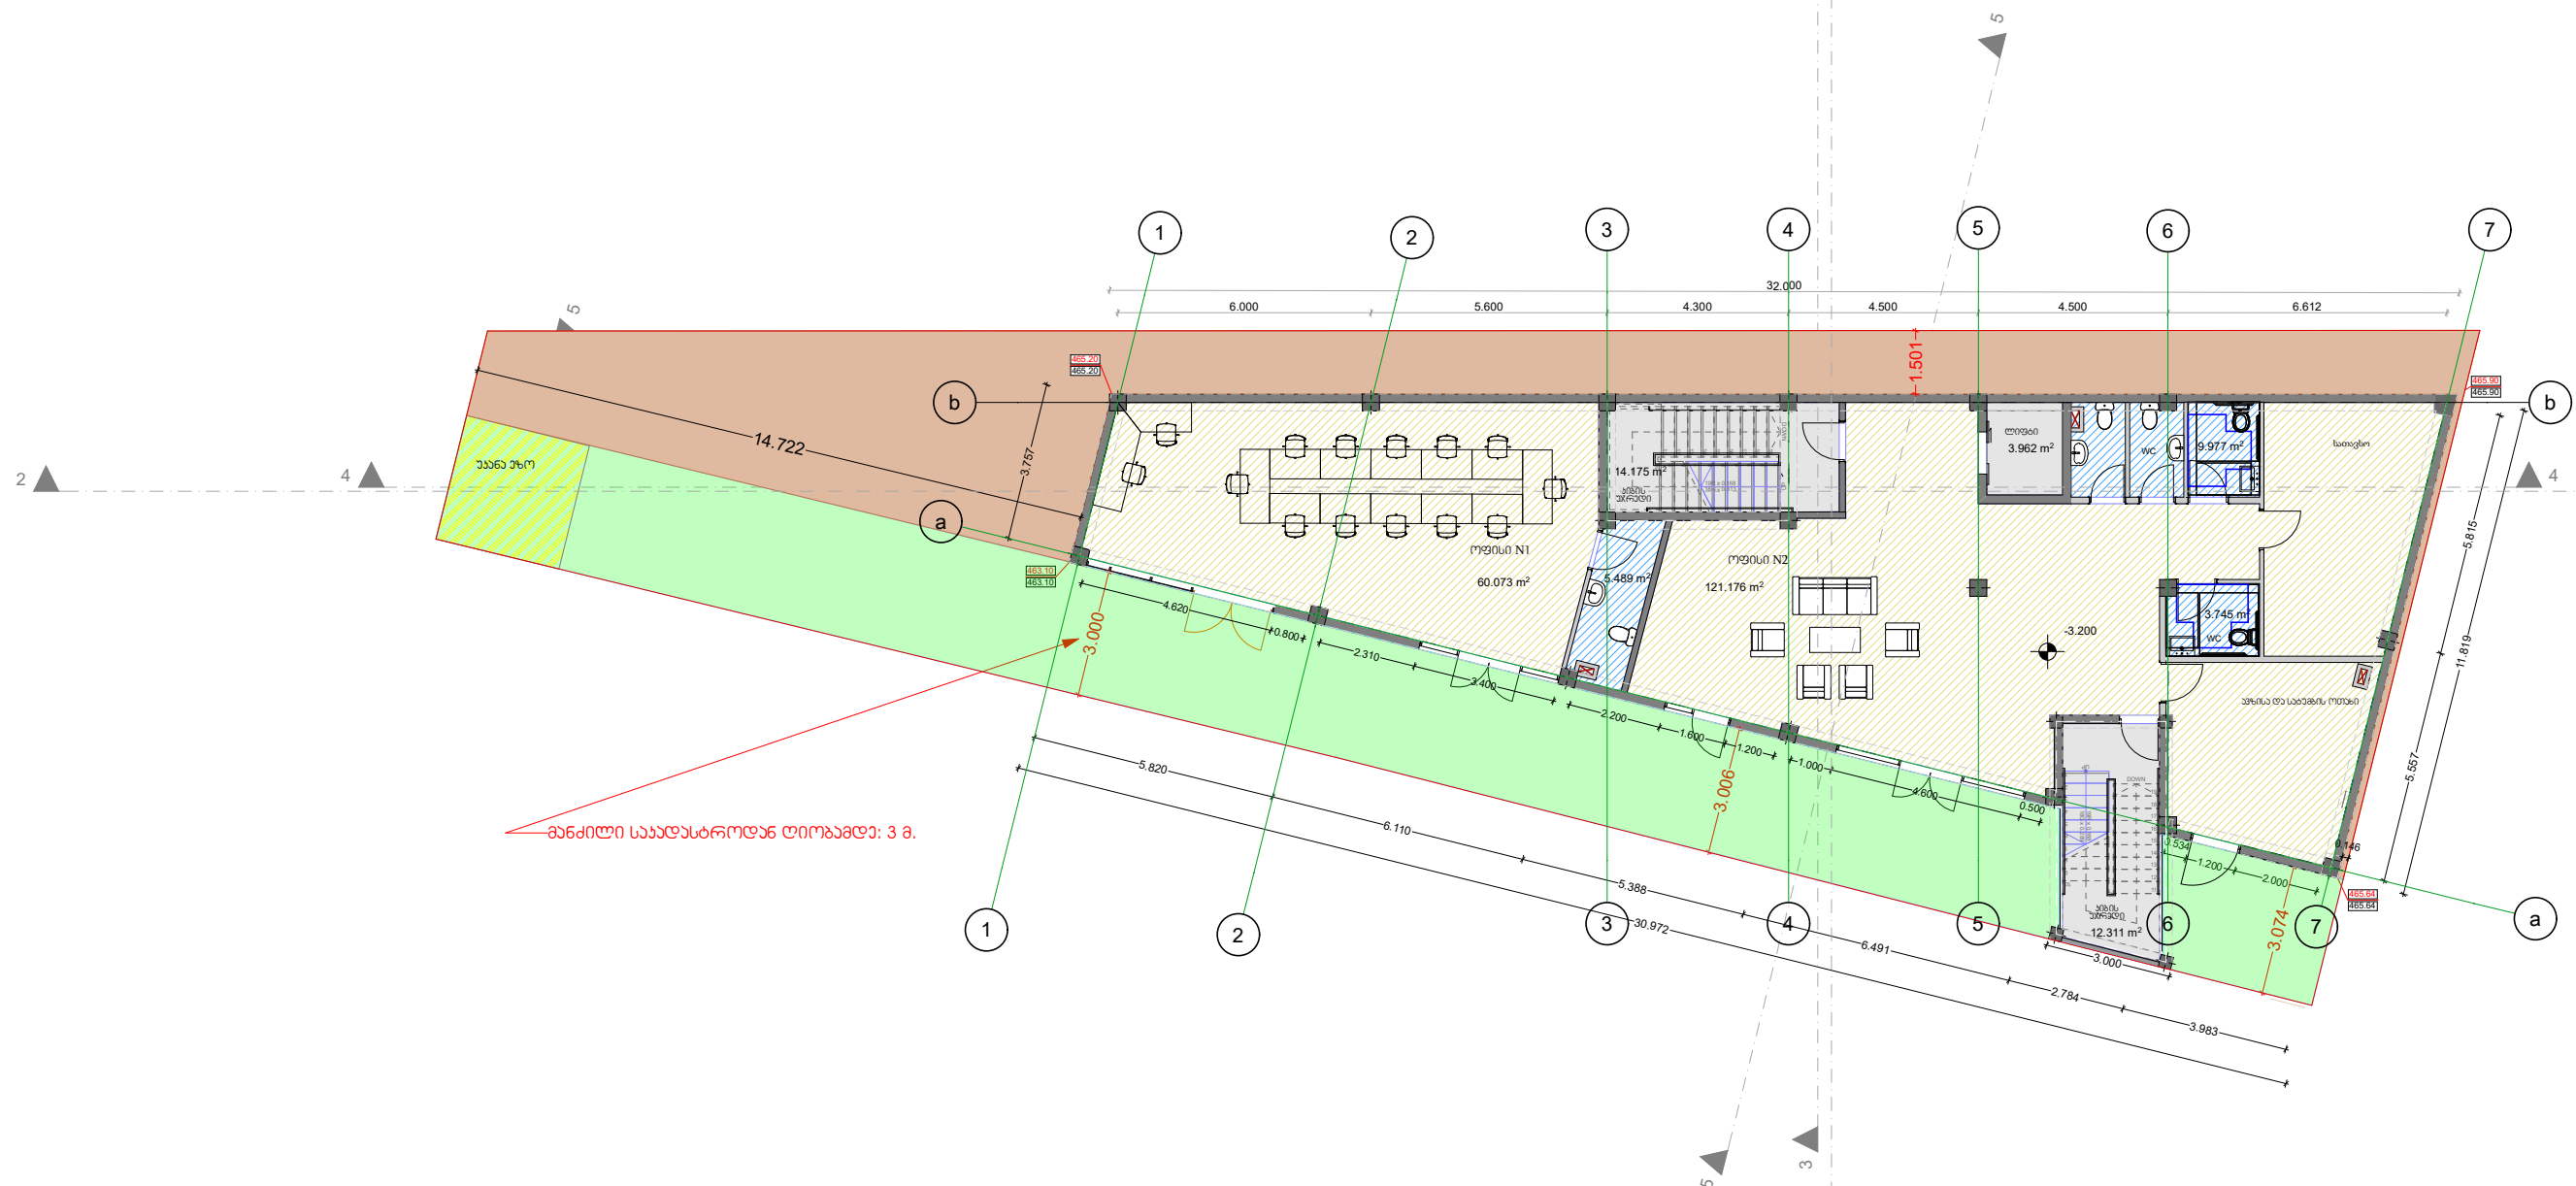
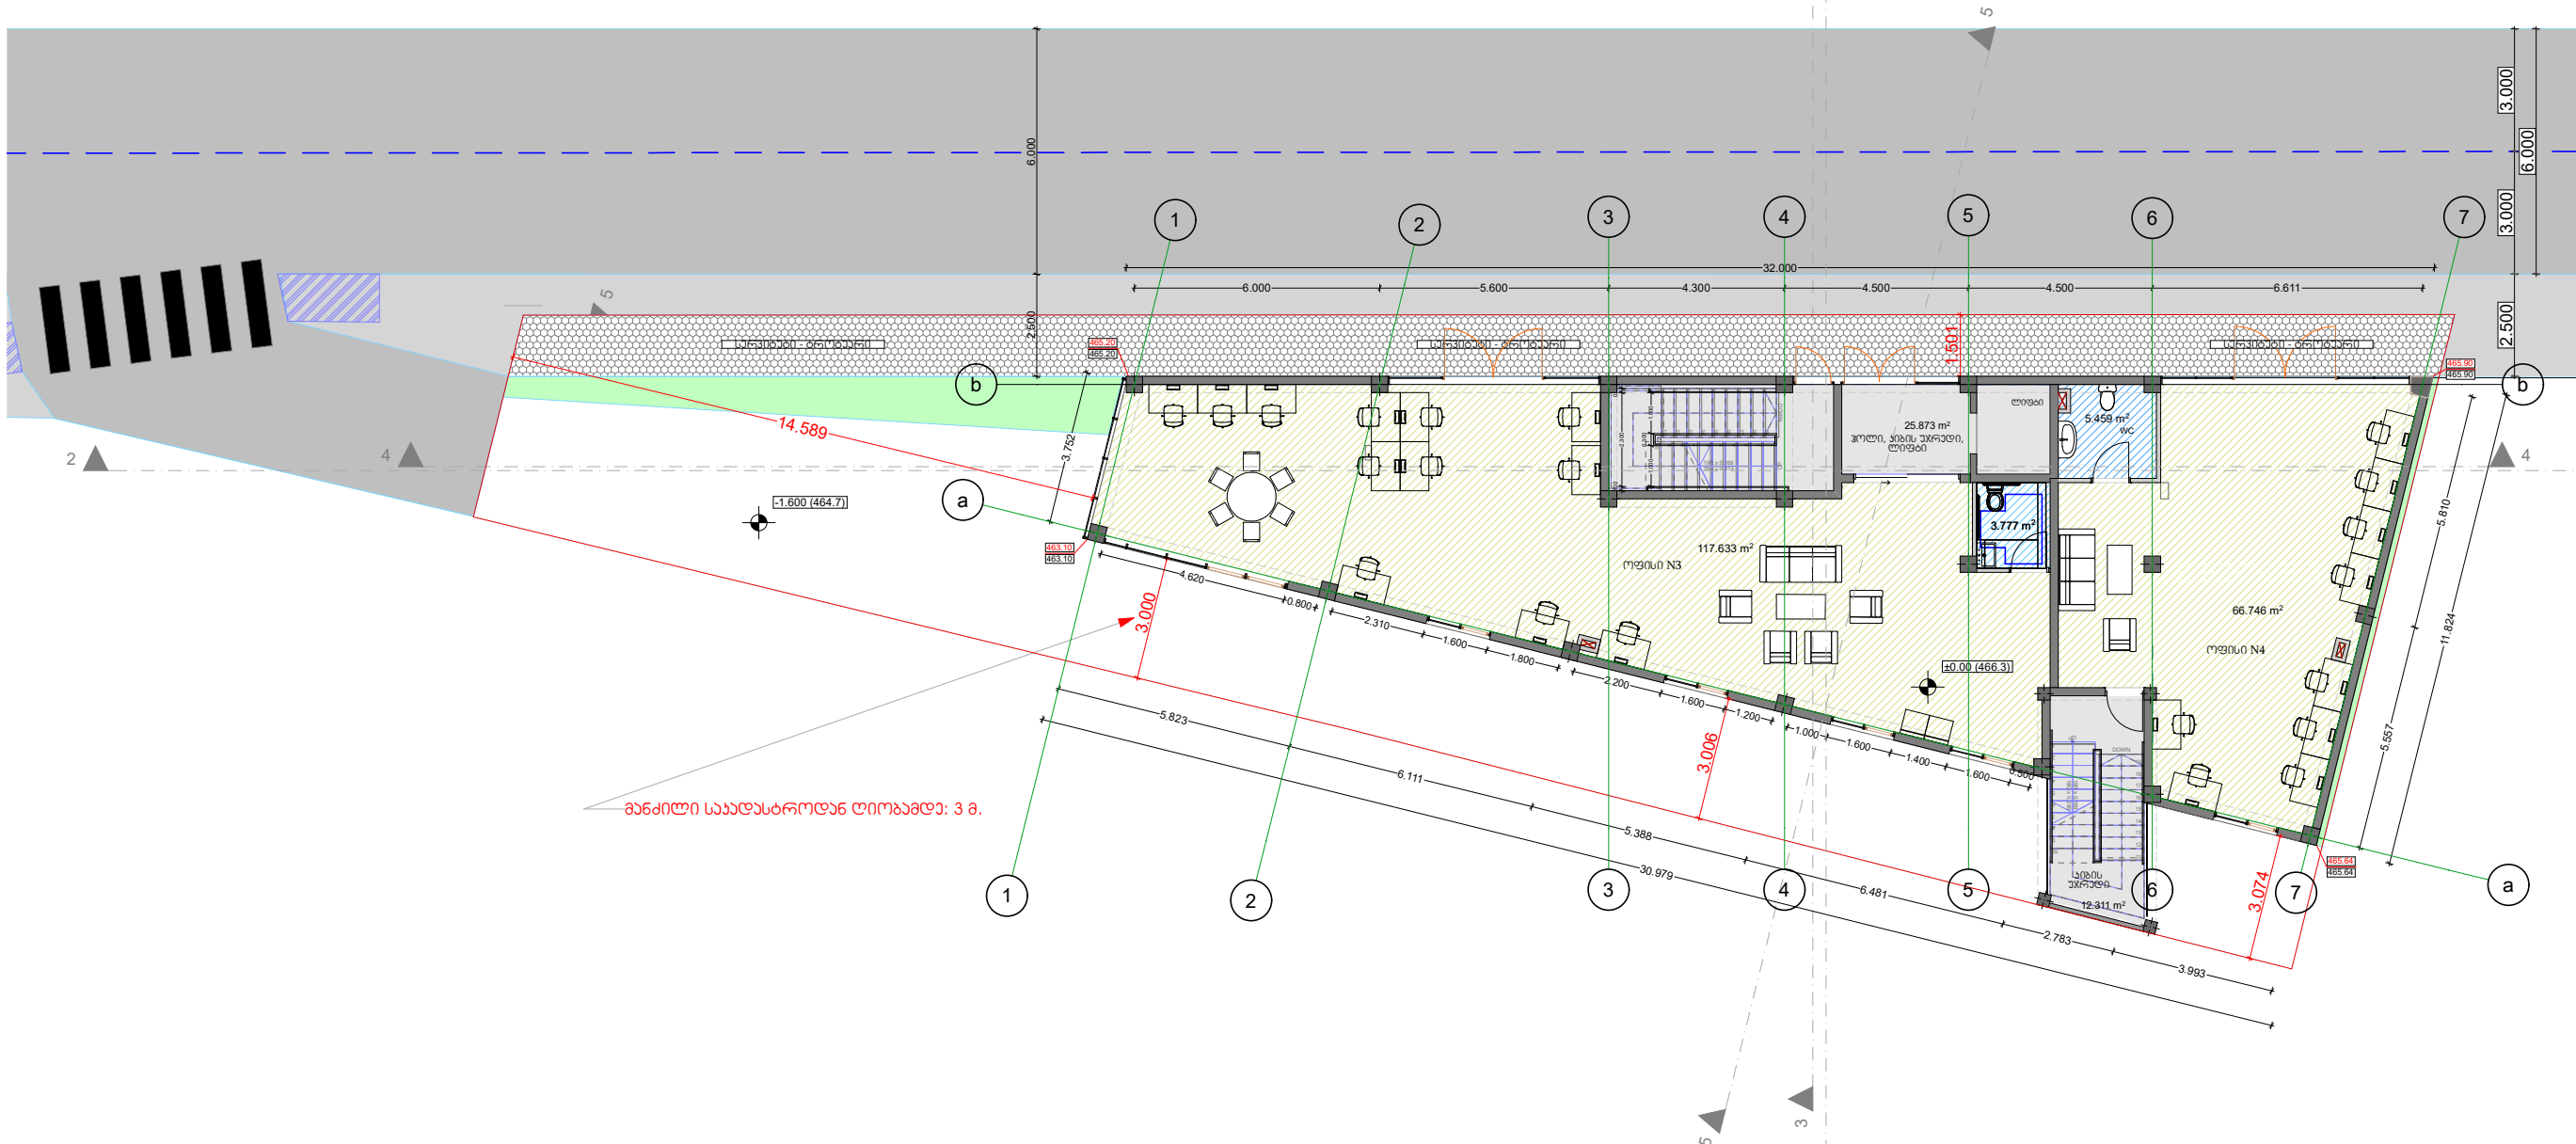


სარღუფის გეგმა -3.20 ნიშნულზე


[illegible]

სართულის გზამ ნიშნულზე: 0.00



ფარგლსი ფასდასახვა		მასშტაბი 1/100	რეგისტრის ფასდასახვა		 გოდაკო2 Company "GODACO2" Tbilisi, Georgia Tel: +995 32 205 277 E-mail: godaco2@gmail.com
საერთაშორისო გზის 0.00 გონიერება			საოფისო გზის		
ფორმირების	გ. ჯონიონიგზილი		რეგისტრის გონიერება		
არმირების	გ. ჯონიონიგზილი		მთავრობის საგონიერება: 11.11.11.01.17.02.059.277		
გზის	გზისგონიერება				
ფასდასახვა	გზისგონიერება		ფასდასახვა: საგონიერება		

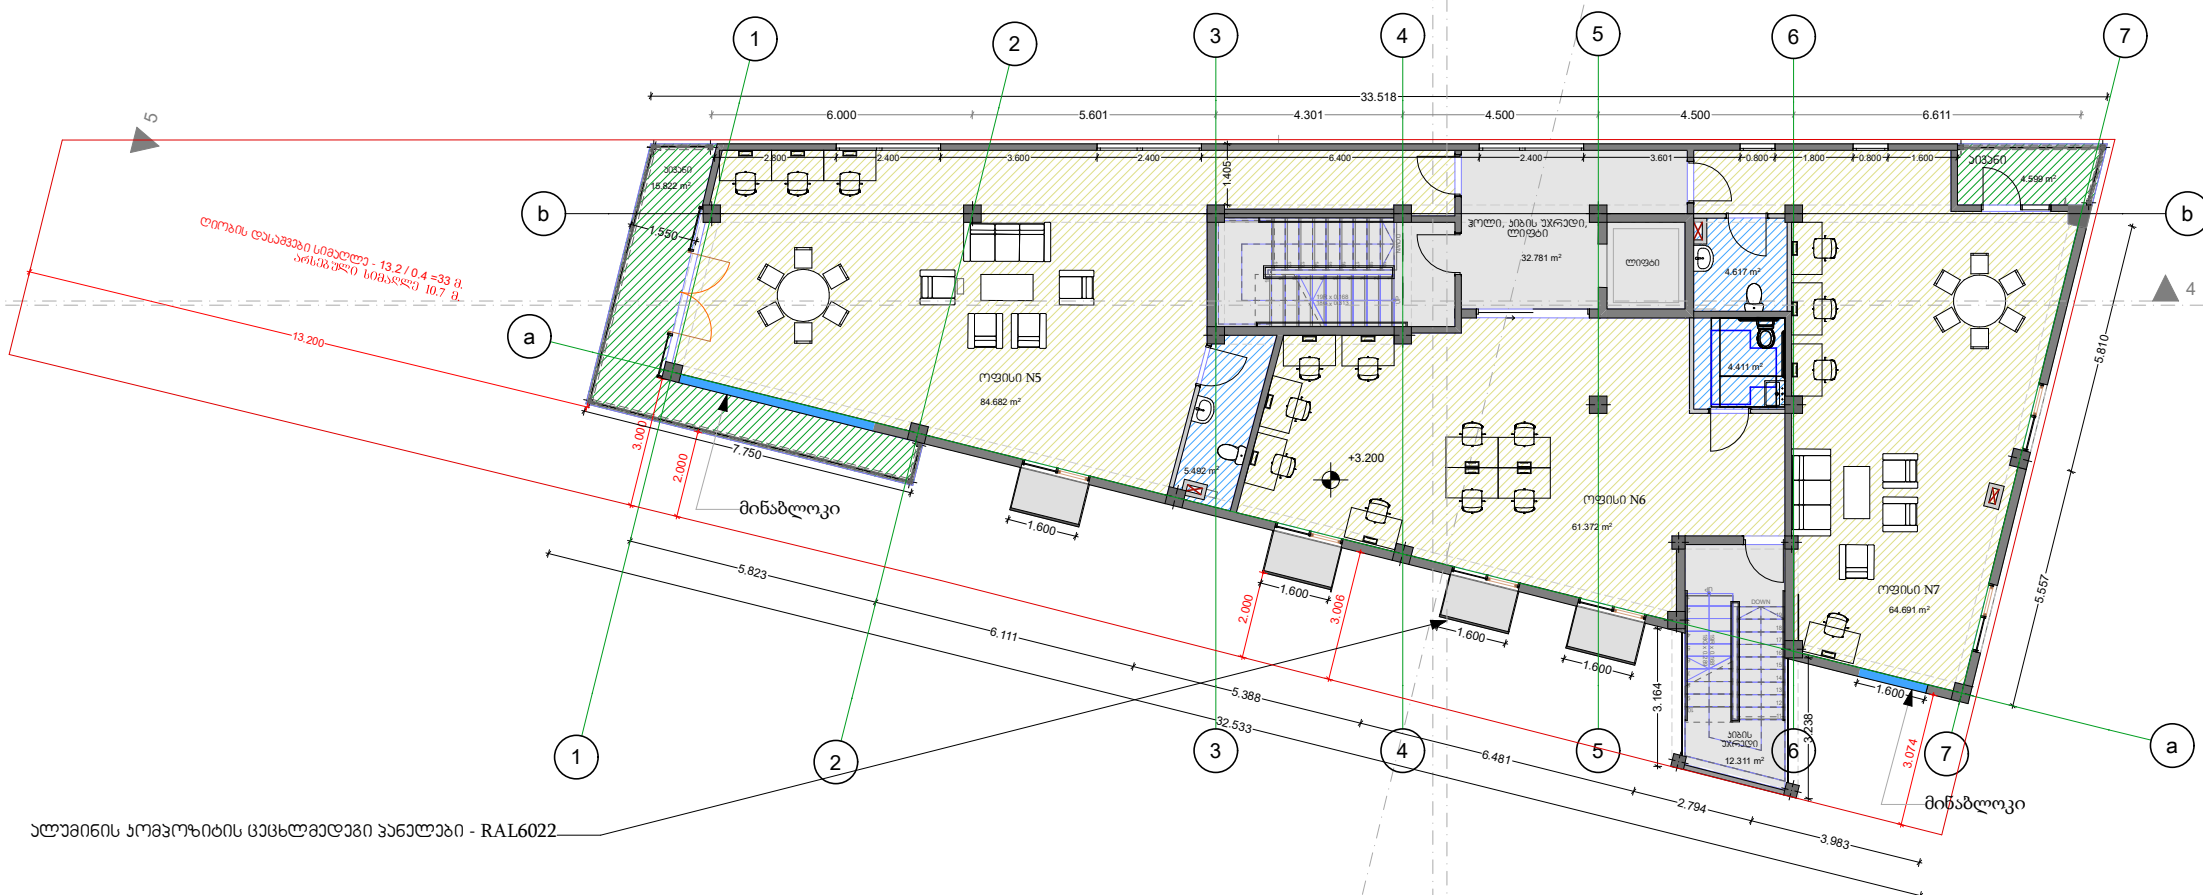II სართულის გეგმა +3.20 ნიშნულზე



ალუმინის კომპოზიტის ფაქტურა - RAL6022

Product Information

Aluminium Composite Panel

ALUMETAL Aluminium Composite Panel is compounded with top and bottom layers of aluminum sheet,non-toxic polyethylene core materials.Both surfaces are coil coated with special baking varnish.

Composition

Standard

According to China National Standard GB/T 17748-2016

Specifications

Width:1220/1250/1500/1570/2000mm
Length:2440/3000/3600/5000mm, usually within 5800mm
to be easy to load into container
Total thickness:2/3/4.5/6/7/8mm
Aluminum skin thickness:0.15mm to 0.5mm
Colors:84 kinds on Alkmetal color chart ,Ral color ,Pantone color
Customized colors and sizes as per customer's request are available

Application Field

Exterior and interior wall decoration of airfields, docks, metro stations, marketplaces, hotels, restaurants, recreation places, top-grade residences, villas, office buildings etc.
Big billboards, shop windows, roadside news kiosks, bookstores, telephone booths, traffic entry-exits and gas stations.
Internal walls, ceilings, compartments, kitchens, toilets and basements.
Shop decoration, interior layers, storage cabinets, pillars and furniture.
Decoration for boxes in trains, automobiles, ships and carriages.
Renovation and reconstruction of old buildings.
Cleaning and dust control projects.

Product Features

Economy

With the use of quality coating,aluminium composite panels are disposed with long-time maintenance that having save the maintenance expenditure of modern high-rise construction. Due to the exterior plate is able to be coated,they may stand the oxidation and cleaned several years later.Thing easily cleaned,they can be cleaned by normal cleaning agent and clean water,and even not to be fully use the cleaned.

Quality

Fluorocarbon coated aluminium composite panels are featured by high durability, good resistance Against weather,high temperature, wear and pollution etc.

Flatness

Aluminium composite panels are given smooth surface to meet the top requirement of modern construction.

Light Weight

Aluminium composite panels, are made of aluminum and plastic, which is lighter than other building materials, thereby to facilitate the installation work and shorten the construction period.

Easy Installation

Aluminium plastic panels can be easily cut, grooved, and bent into different shapes to meet the requirements of decoration.

Non Inflammable

The non inflammable external aluminium sheets offer protection to minimal even occurred in the initial stage of combustion, with flame resistance up to international standard.

Design Performance

When used for interiors, aluminium composite panels can be made to different colors and shapes to meet the original design of architect, thus bringing better decoration effect.


Environmental Protection

No changes to surface coating, no pollution to the environment.

ფარგლის ფაქტურა სართულის გეგმა +3.20 ნიშნულზე		შეკვეთი 1/100	ორივემის ფაქტურა სართული გეგმა		 კომპანია "გოდაკო 2" Tbilisi, Georgia Deda St. 1 Tbilisi, Georgia godaco@gmail.com E-mail: godaco@gmail.com
დირექტორი	გ. კობახიძე		ორივემის მისამართი თბილისი, საბურთალოს რაიონი, 01.17.02.059.277		
პროექტორი	გ. კობახიძე		გოდაკო 2-ის მისამართი		
პროექტი	0.მართვის		გოდაკო 2-ის მისამართი		
ფარგული	0.მართვის		გოდაკო 2-ის მისამართი		























[illegible][illegible][illegible]

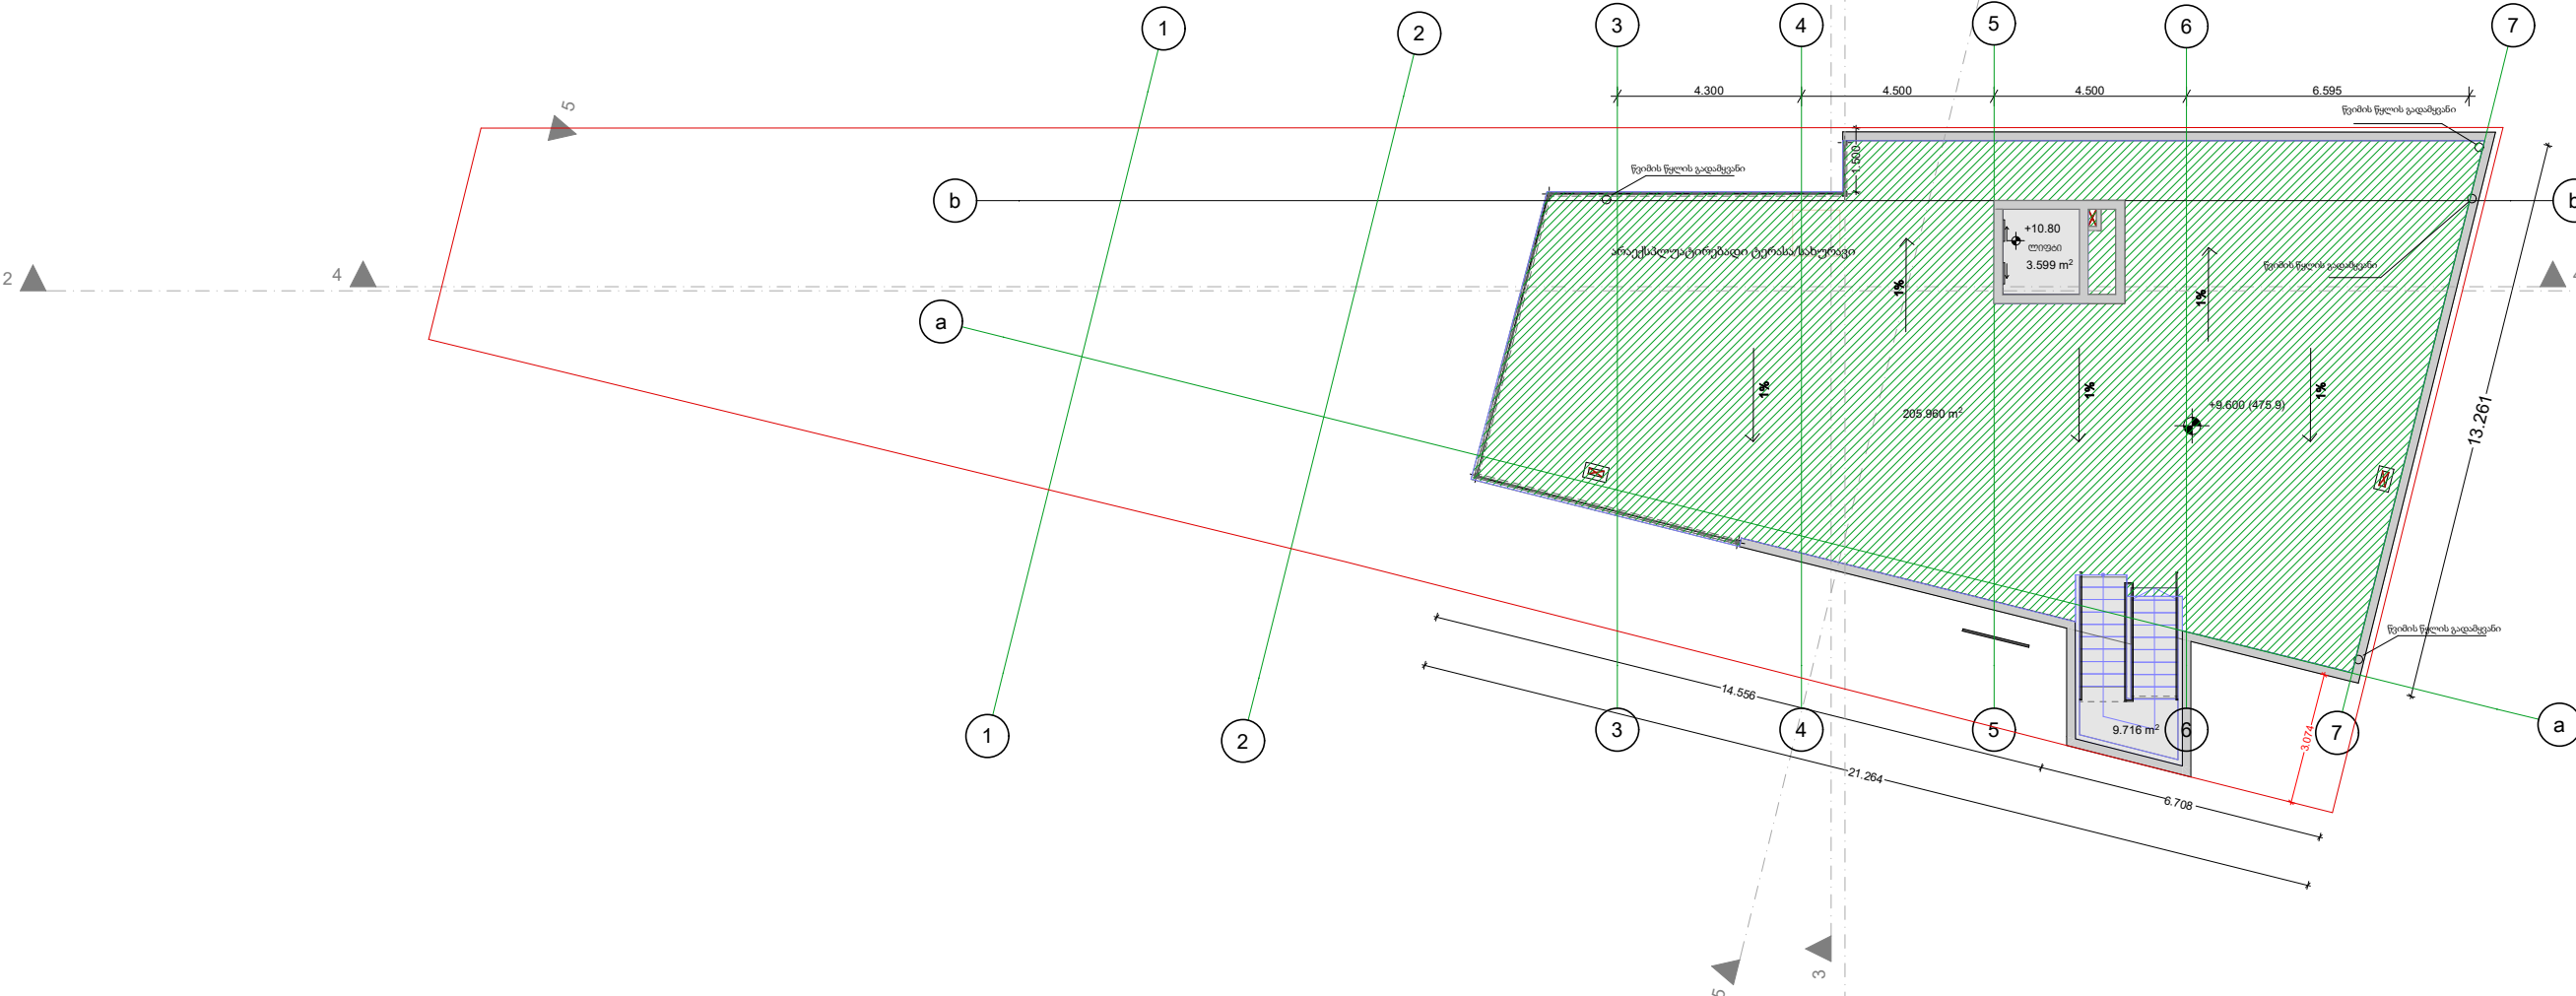სახურავის გზგმა
+9.60 ნიშნულზე



ფარგლის ფასიკალზა სახურავის გზგმა +9.60 ნიშნულზე			საშუალო 1/100 გოდაკო2 საშუალო გოდაკო2 საშუალო გოდაკო2 საშუალო გოდაკო2 საშუალო გოდაკო2 საშუალო გოდაკო2 საშუალო გოდაკო2 საშუალო გოდაკო2 საშუალო გოდაკო2 საშუალო გოდაკო2 საშუალო გოდაკო2
ფირმის სახელი	ს. კოტეხიშვილი		
პროექტორი	ს. კოტეხიშვილი		
პროექტი	0.80000000		
ფარგის სახელი	0.80000000		

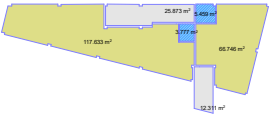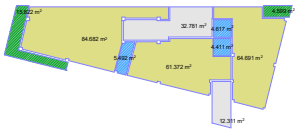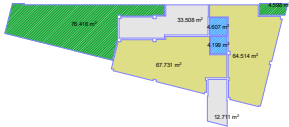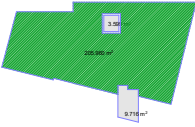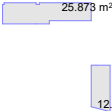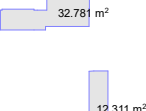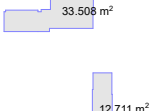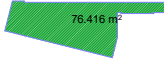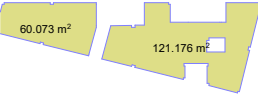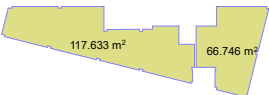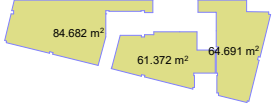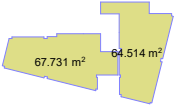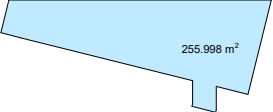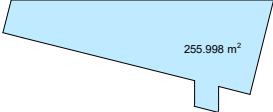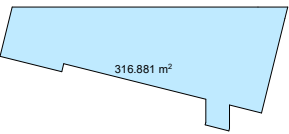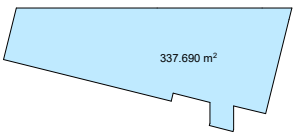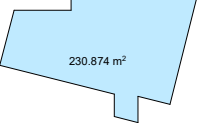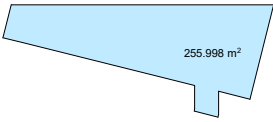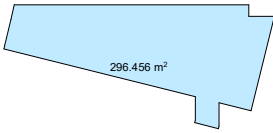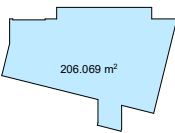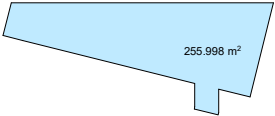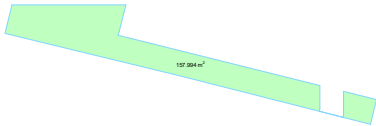ტექნიკურ-ეკონომიკური მაჩვენებლები

სარდაფის სართული	1 სართული	მე-2 სართული	მე-3 სართული	საბურავი არააქსელაბირებადი
				
	ჯიბის უჯრადის, სადარბაზოს და ლიფტის ფართი = 154.721			
				
		საზაფხულო = 101.435		
				
		ღამებარე = 51.773		
				
				
		ბანაშენიანების ფართი = 1397.441		
				
	52 საბავრიშო ფართი = 758.544			
				
	51 საბავრიშო ფართი = 255.99			
			51-01 საბავრიშო პრუპო - 255.998 კვ.მ. 51 = 255.998/491 = 0.521 = 0.5	
	53 საბავრიშო ფართი = 157.99			
			53-01 საბავრიშო პრუპო - 157.9 კვ.მ. 53 = 157.9/491 = 0.321 = 0.3	